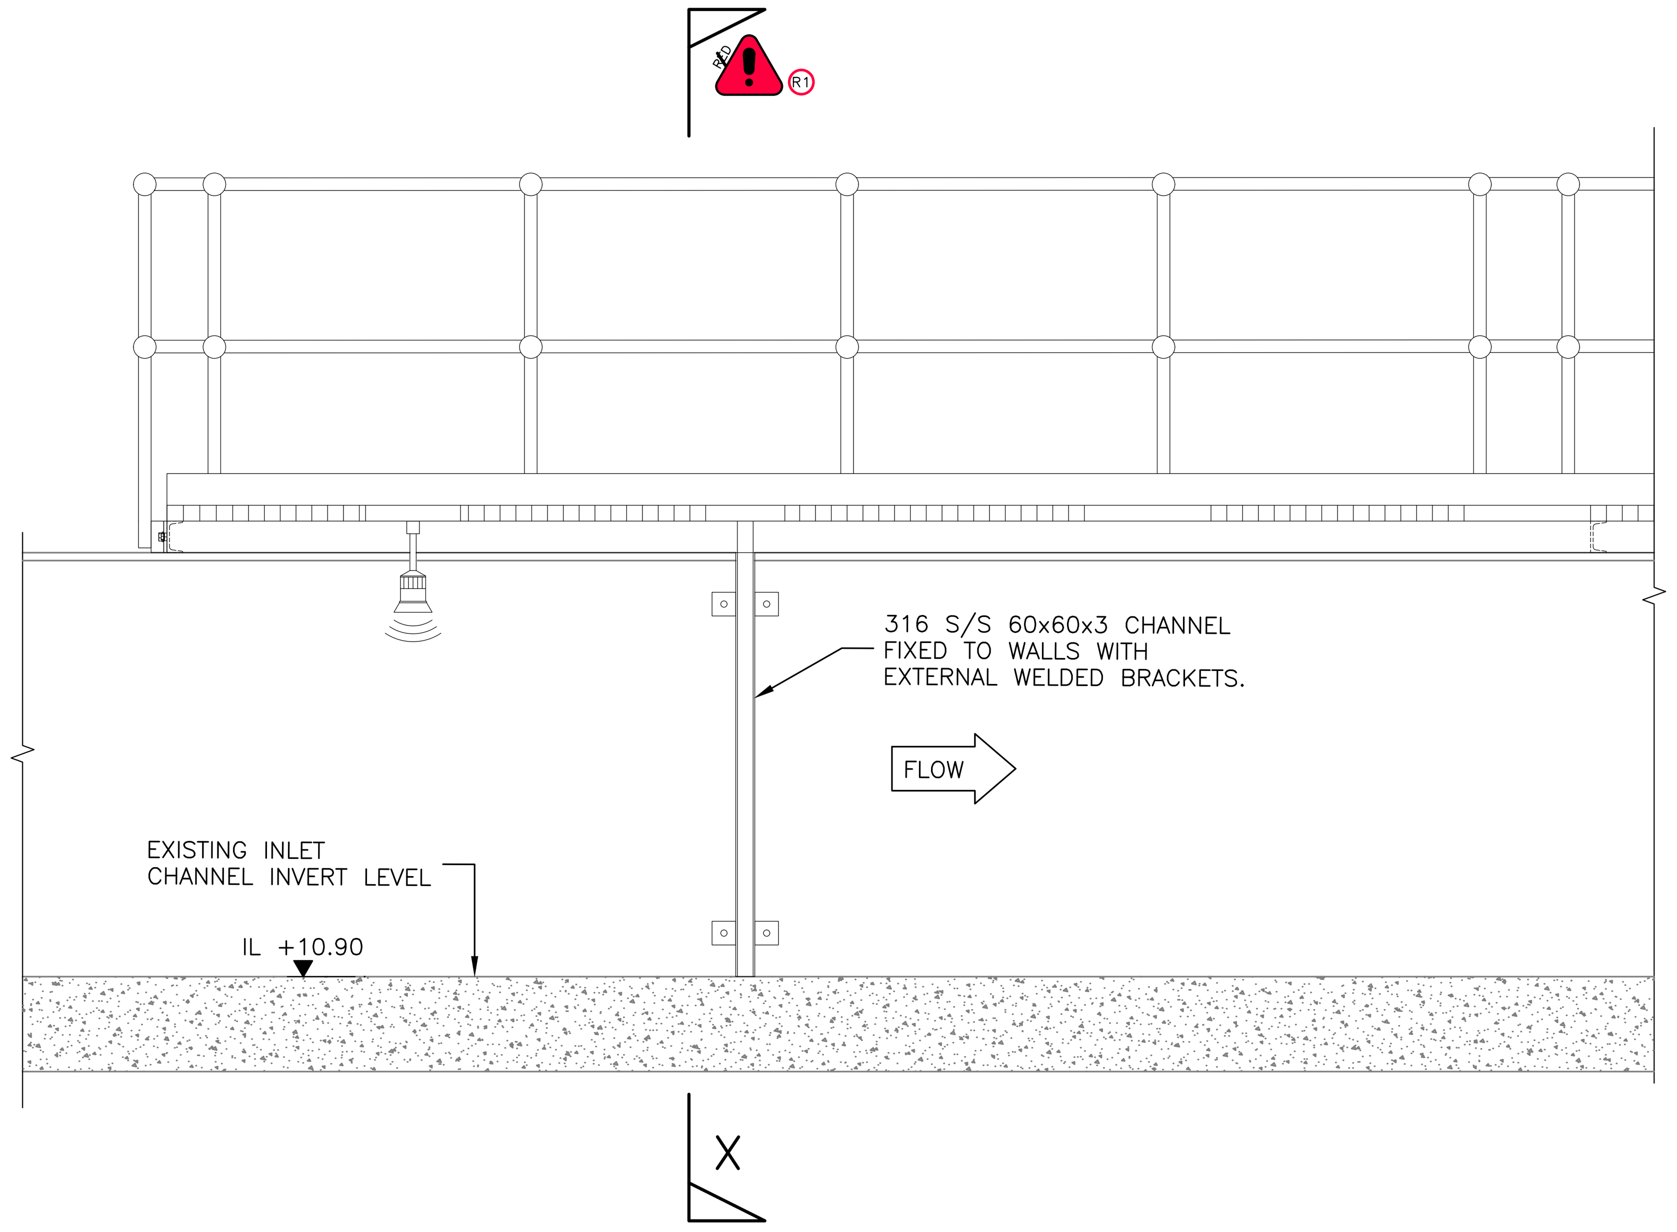

SECTION A–A
SCALE 1:20

1 m 0 1 m

SCALE 1 : 20

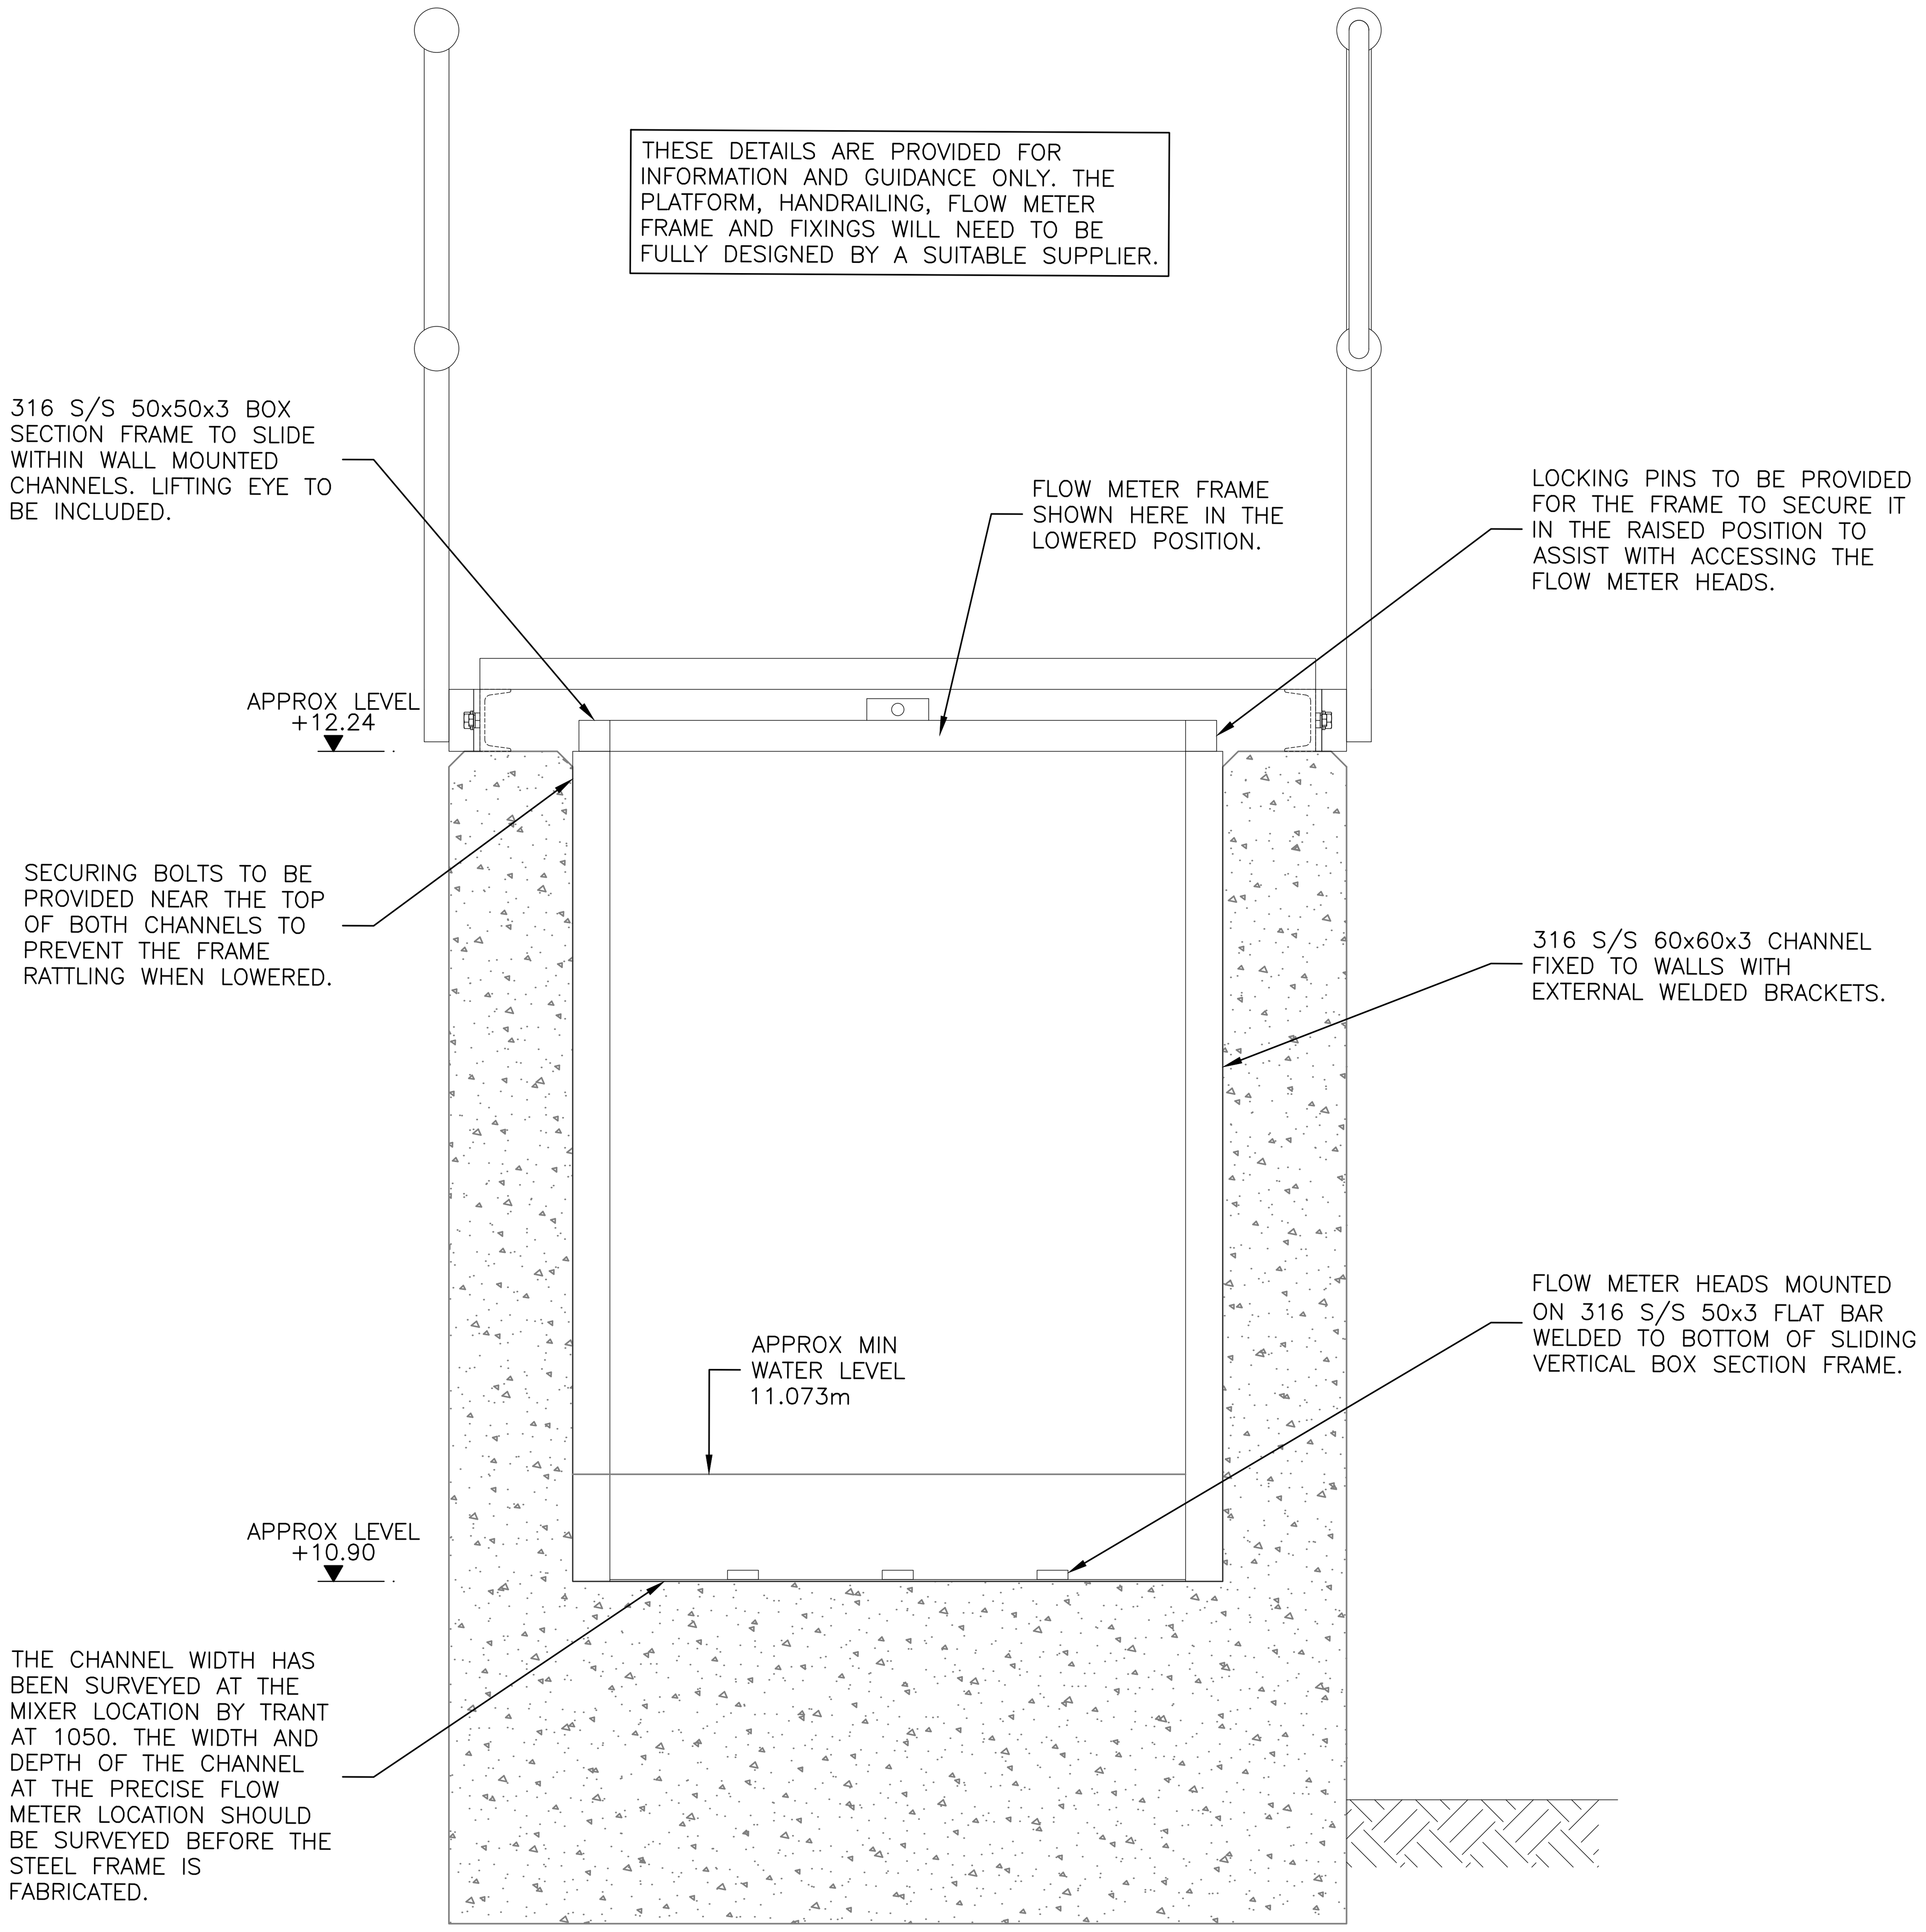

ELEVATION X–X
SCALE 1:10

100 mm 0 1000 mm

SCALE 1 : 10

SAFETY, HEALTH & ENVIRONMENT (S.H.E.) INFORMATION BOX

SAFETY AND HEALTH ISSUES

SPECIFIC RESIDUAL HAZARDS HAVE BEEN IDENTIFIED ON THE DRAWING WITH THE FOLLOWING SYMBOLS;

KEY	DETAILS
HIGH RISK (RED, R*)	R1. WORKING ADJACENT TO / OVER LIVE INLET CHANNEL R2. UNKNOWN BURIED SERVICES
MEDIUM RISK (AMBER, A*)	N/A

ENVIRONMENTAL ISSUES

SPECIFIC ENVIRONMENTAL ISSUES HAVE BEEN IDENTIFIED ON THE DRAWING WITH THE FOLLOWING SYMBOLS;

KEY	DETAILS
E*	N/A

SITE ID	13172
NGR	SZ 08585 96372

NOTES

1. ANY MAPS ON THIS DRAWING ARE REPRODUCED FROM THE ORDNANCE SURVEY MAP WITH THE PERMISSION OF HIS MAJESTY'S STATIONERY OFFICE © CROWN COPYRIGHT RESERVED, LICENCE No. 100019539.
2. UNLESS NOTED OTHERWISE, ALL DIMENSIONS ARE IN MILLIMETRES AND ALL LEVELS ARE IN METRES AOD.
3. TO BE READ IN CONJUNCTION WITH EXISTING SITE AND SERVICES PLAN D14202-AECO-XX-XX-D-C-1002
   PROPOSED SITE LAYOUT D14202-AECO-XX-XX-D-C-1005
   INLET WORKS MODIFICATIONS GENERAL ARRANGEMENT- PLAN D14202-AECO-XX-XX-D-C-1010.
4. ALL WORKS SHALL COMPLY WITH THE FOLLOWING SPECIFICATIONS
   a) CESWI 7th EDITION & WW AMENDMENTS
   b) SEWERS FOR ADOPTION 7th EDITION
   c) RELEVANT BRITISH STANDARDS
   d) WW TECHNICAL STANDARDS
5. ALL ACCESS ARRANGEMENTS IN ACCORDANCE WITH DS220.
6. THIS DRAWING HAS BEEN BASED ON FLOW METER INFORMATION PROVIDED ON 01.12.23.

LEGEND

- EXISTING STRUCTURE
- ISOLATION JOINT
- FOOTPATH
- ACCESS SLAB

MK	REVISIONS	DRN	CHK	APP	DATE
P02	SECOND ISSUE	DP	SB	OL	05/09/23
P01	FIRST ISSUE	DP	SB	OL	14/08/23

AECOM
Winslade Park
Manor Drive
Exeter, Devon
EX5 1FY
T +44(0)1392 663200
F +44(0)1392 663299
www.aecom.com

MK	CONSULTANT REVISIONS	DRN	CHK	APP	DATE
C01	FOR CONSTRUCTION	MK	MP	OL	03.06.24

D14202-AECO-XX-XX-D-C-1013

KINSON WRC

AMP7 P REMOVAL

INLET CHANNEL NEW FLOW METER INSTALLATION SECTIONS

FOR CONSTRUCTION

ORIGINAL DRAWING SIZE A1

CONSULTANT INITIALS		DATE	SCALES	REV.
DESIGNED:	SB	14/08/23	AS SHWN	C01
DRAWN BY:	DP	14/08/23		

DRAWING NUMBER
D14202-AECO-XX-XX-D-C-1013

Wessex Water
YTL GROUP